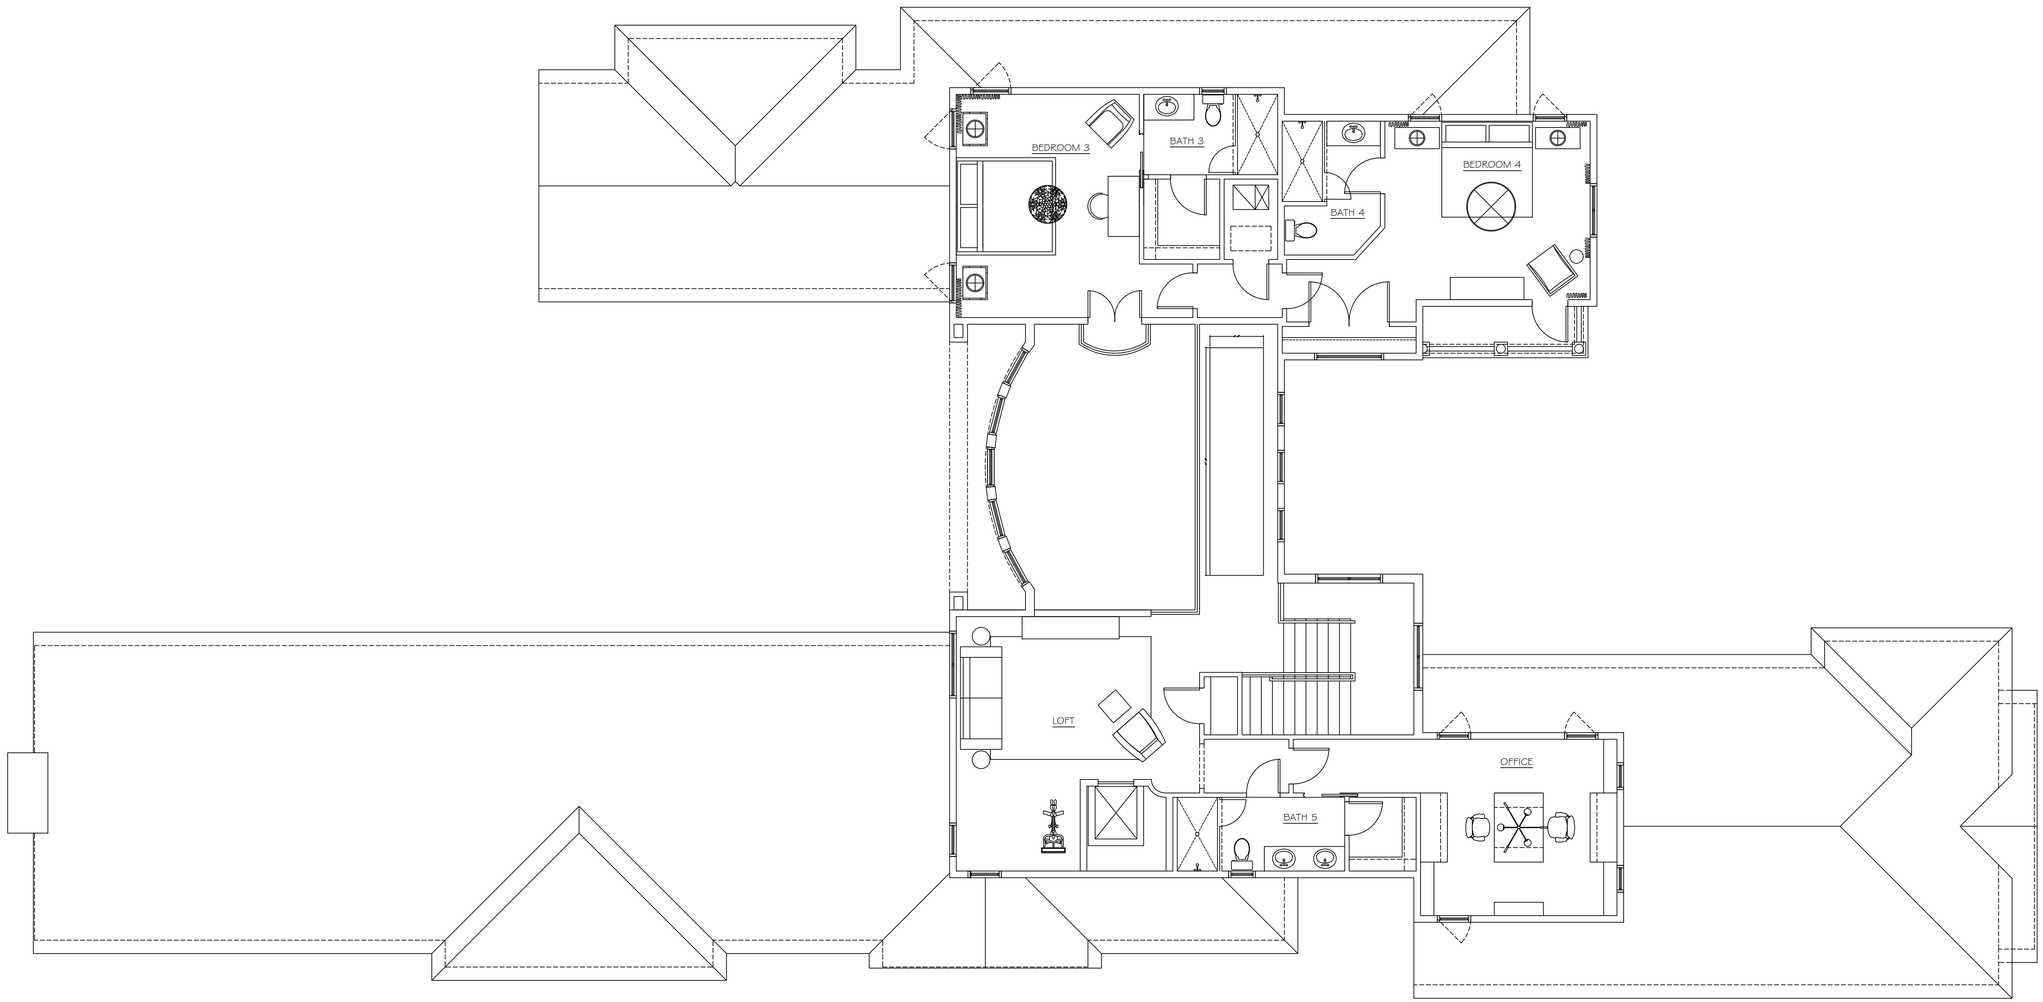

2 **SECOND FLOOR PLAN**
Scale: 3/16" = 1'-0"

NATHAN VANAGS
DESIGN

DESIGNER:

NATHAN VANAGS DESIGN
230 E MARKS STREET
ORLANDO, FL 32801

info@nathanvanagsdesign.com
www.nathanvanagsdesign.com

SIGN / SEAL
Interior Designer

NCIDQ 33506
FL LIC# ID6562

Sign _____ **Date** _____

SECOND FLOOR PLAN

LOS FELIZ

10438 LOS FELIZ DR, ORLANDO, FLORIDA 32836

ISSUE DATE: 04.23.2024
PHASE: CD

Revisions

#	Date	Description

DRAWN BY: NVD

SHEET NUMBER

12.00