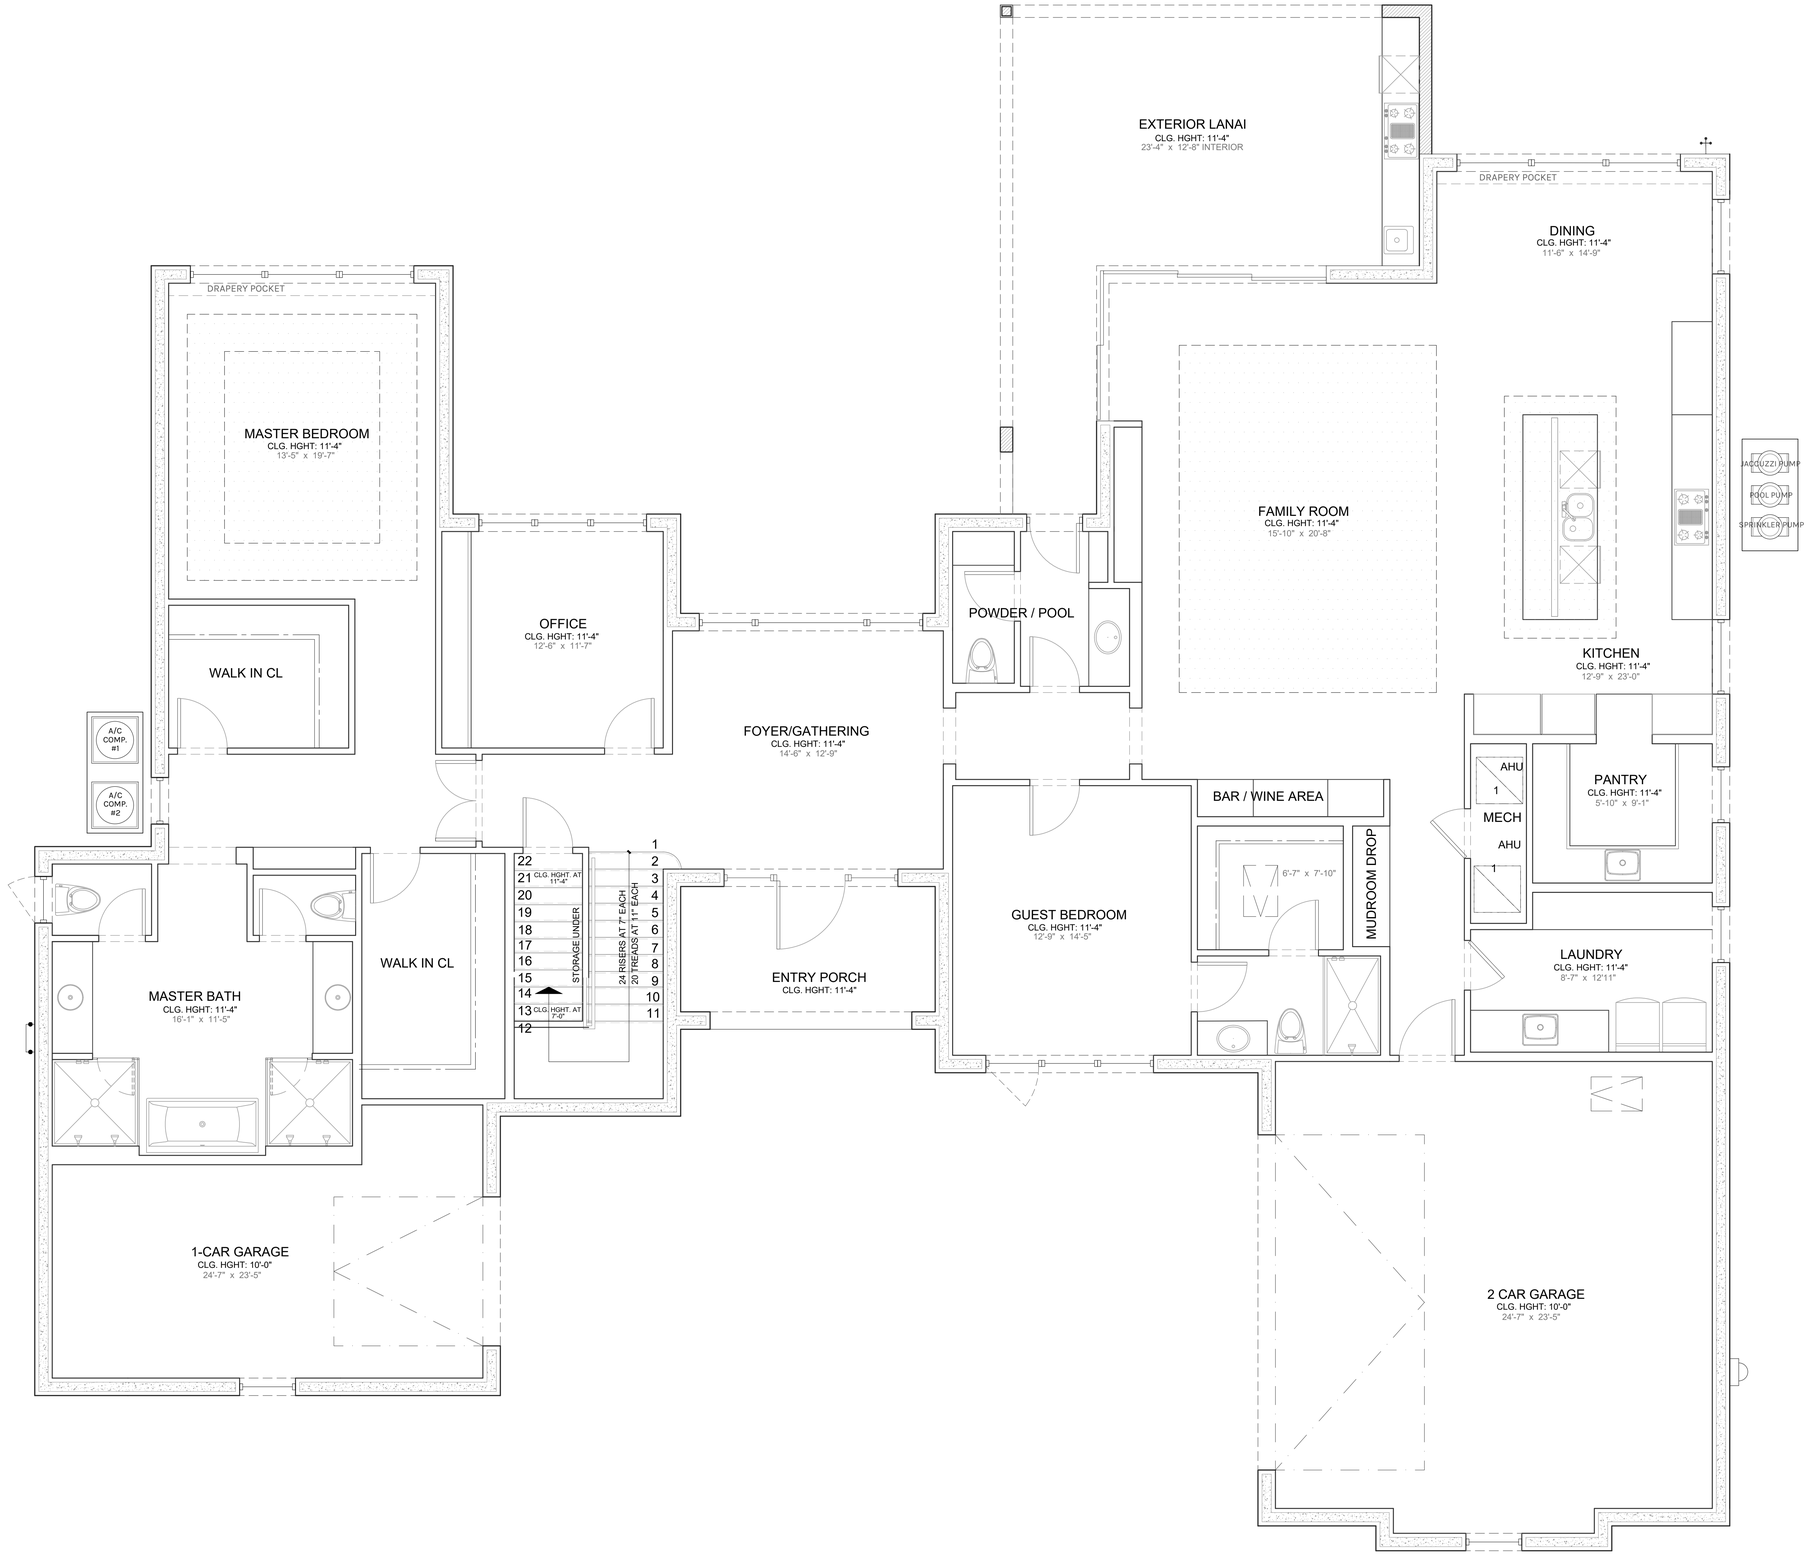

DETAIL 1ST FLOOR PLAN