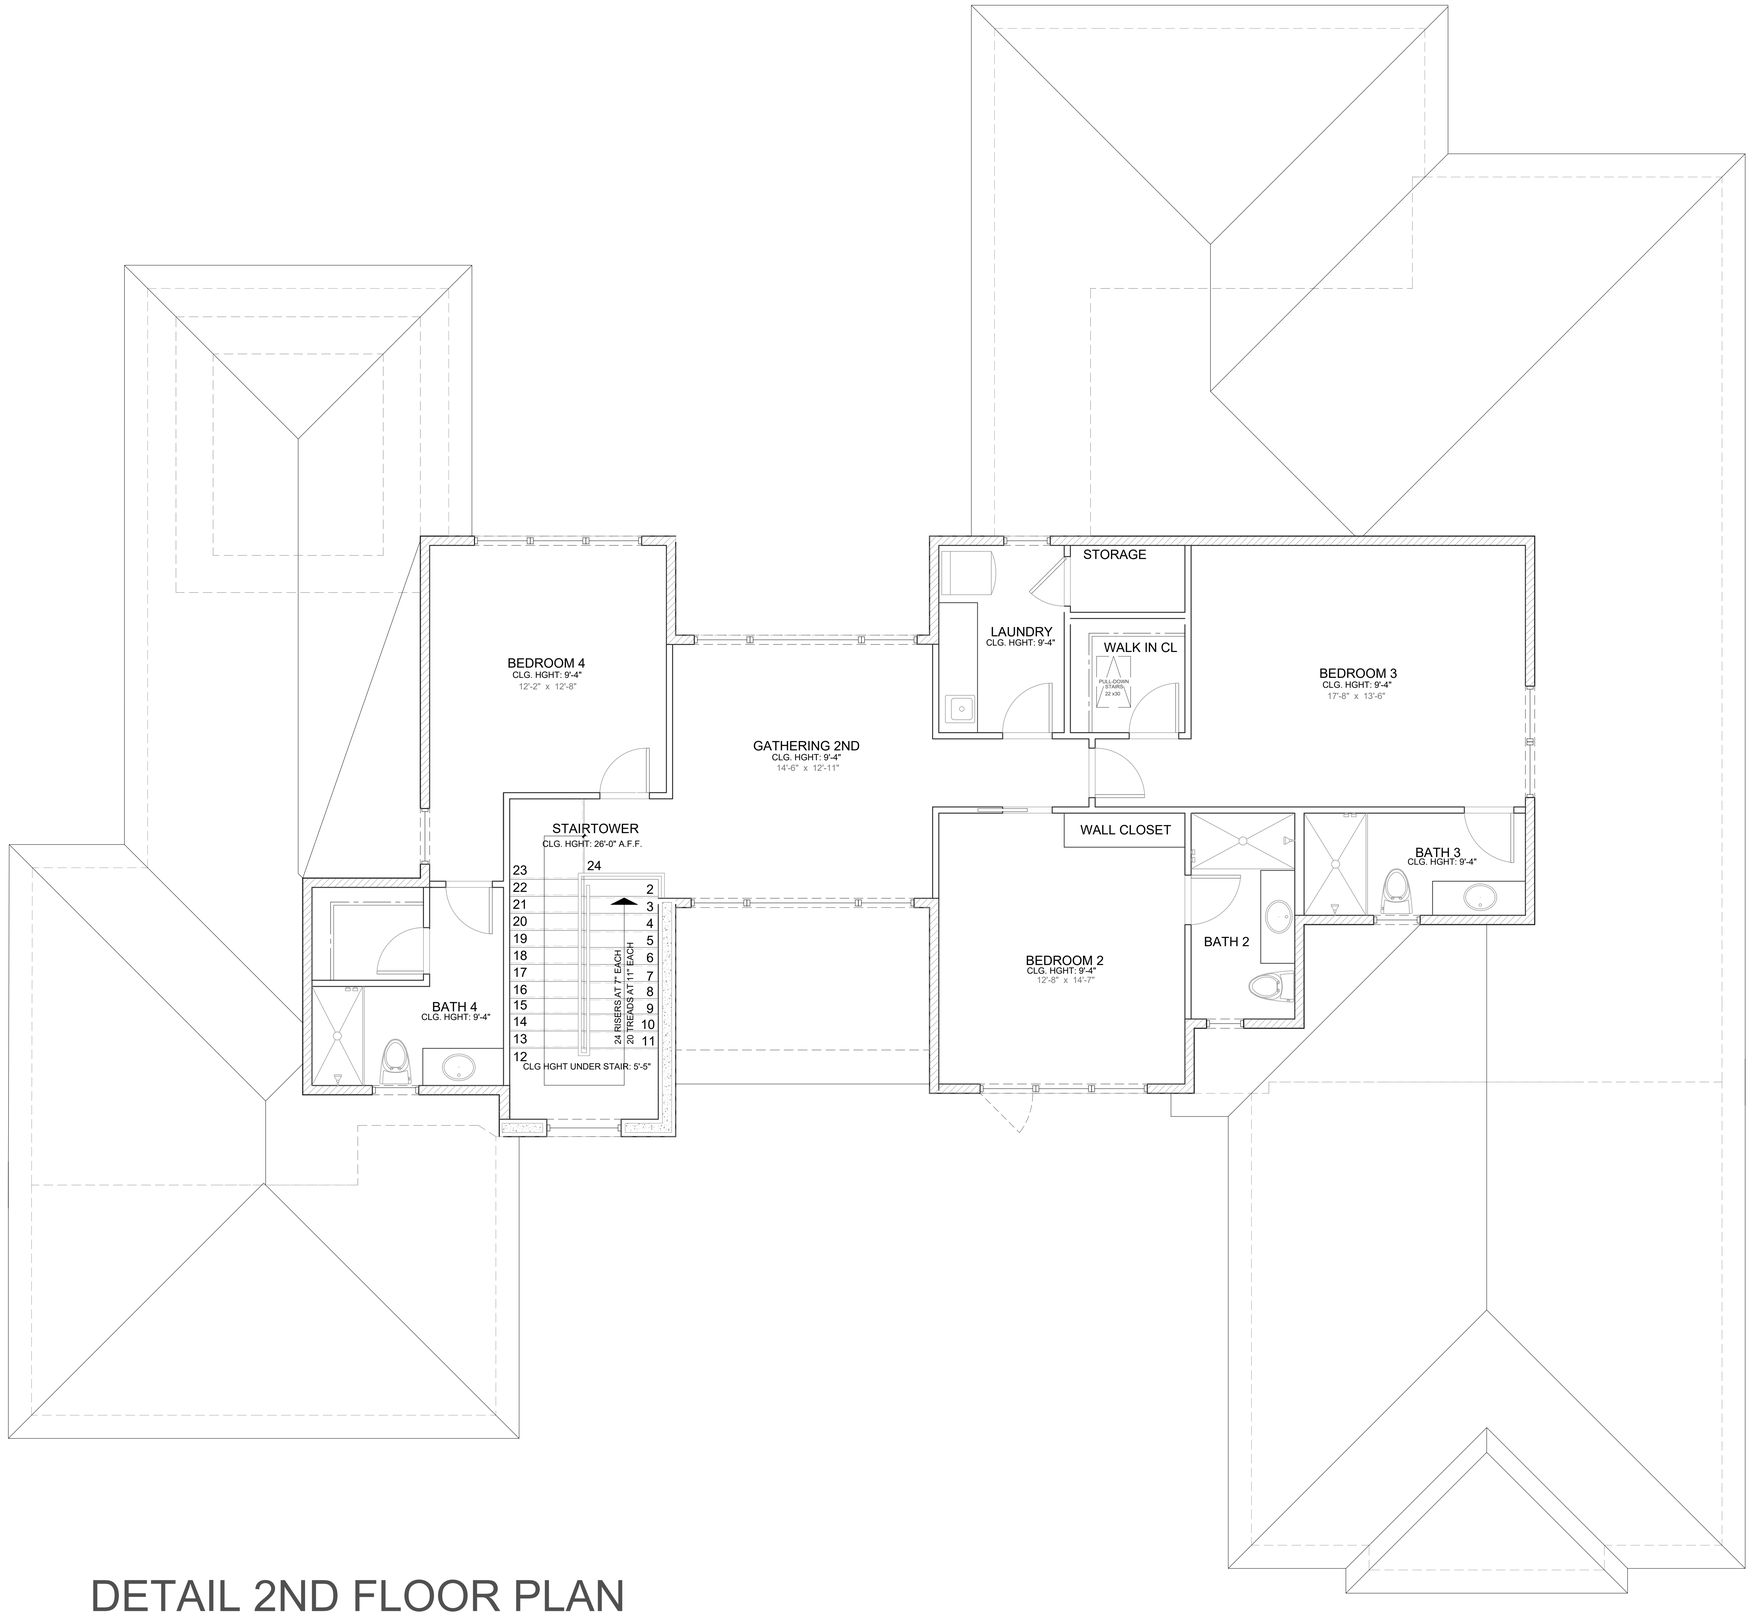

DETAIL 2ND FLOOR PLAN